



図面 1

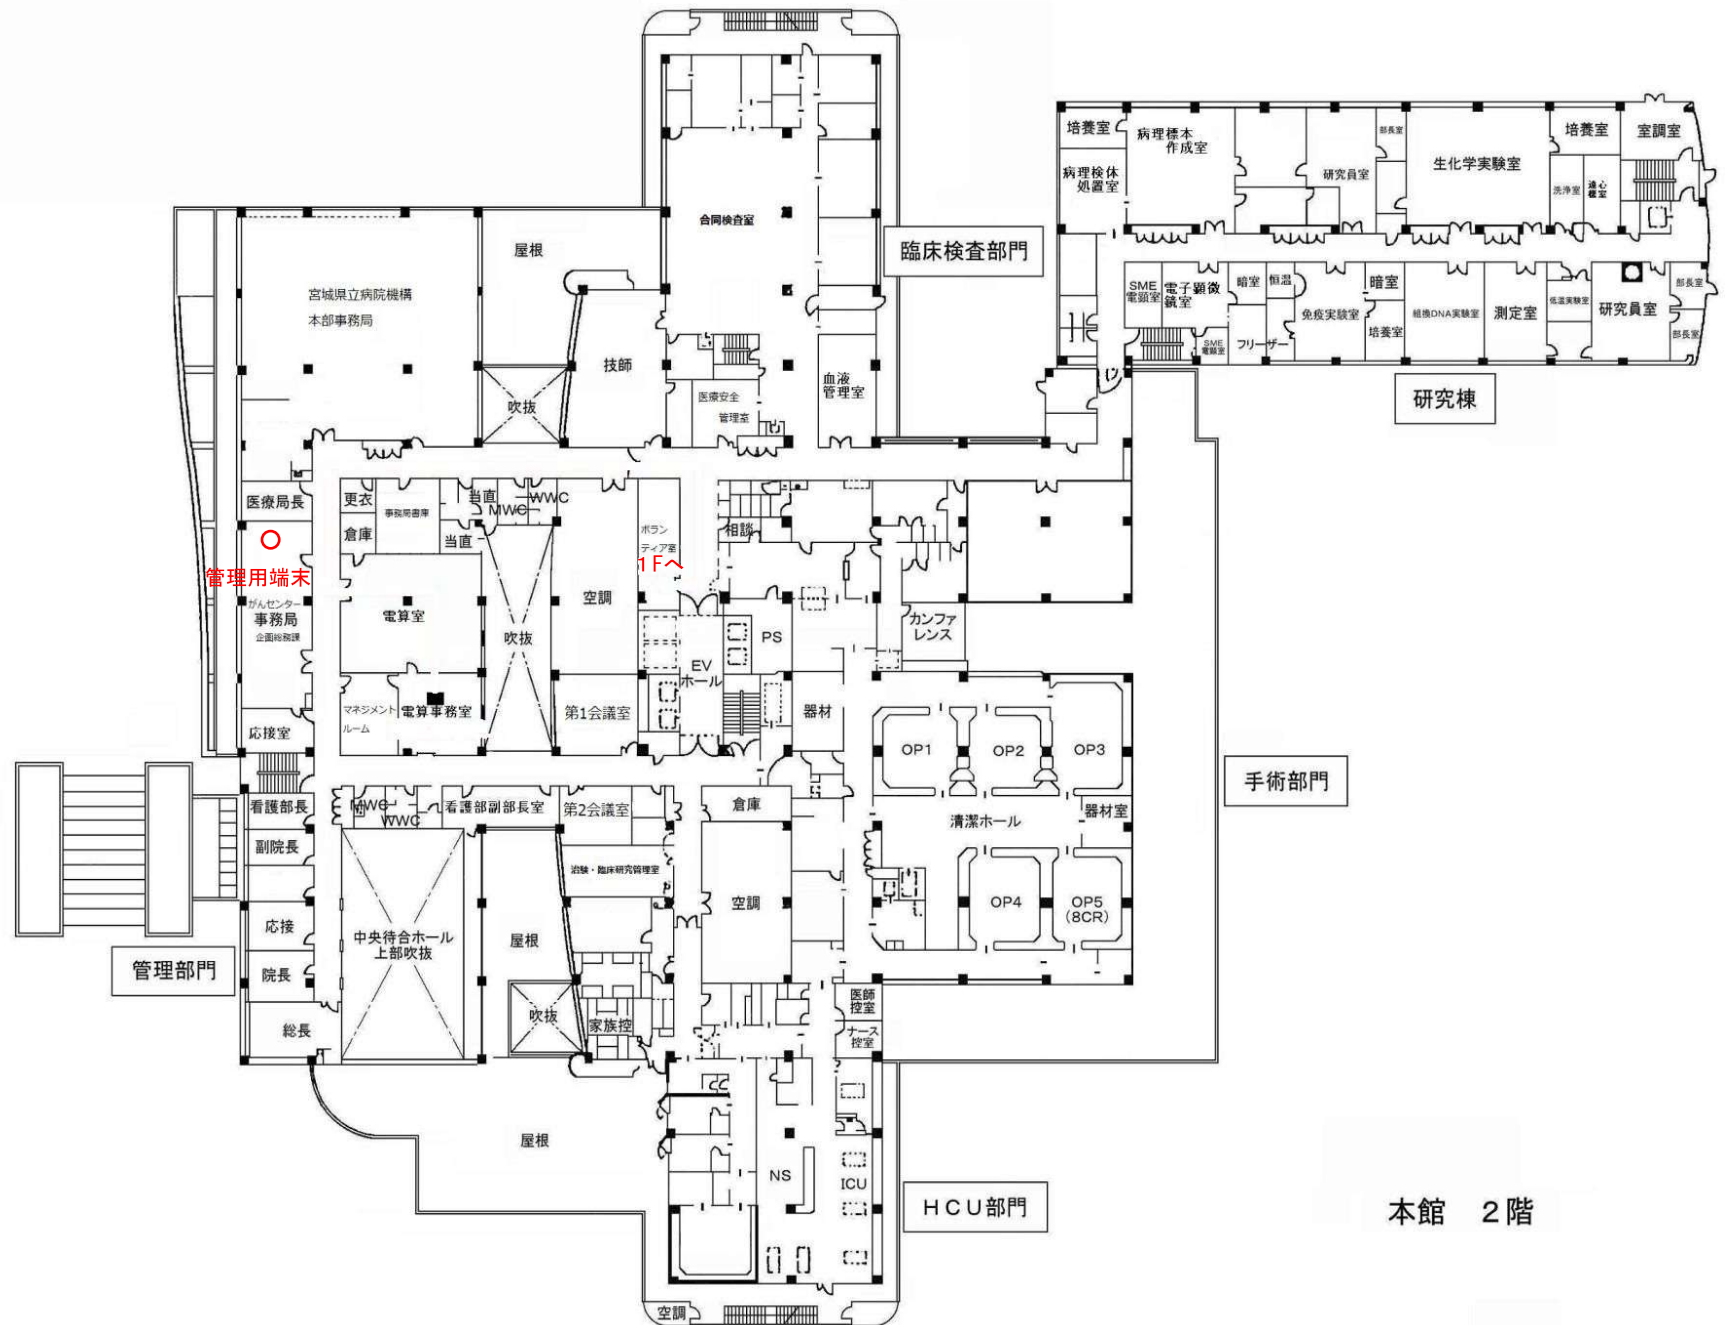


図面 2

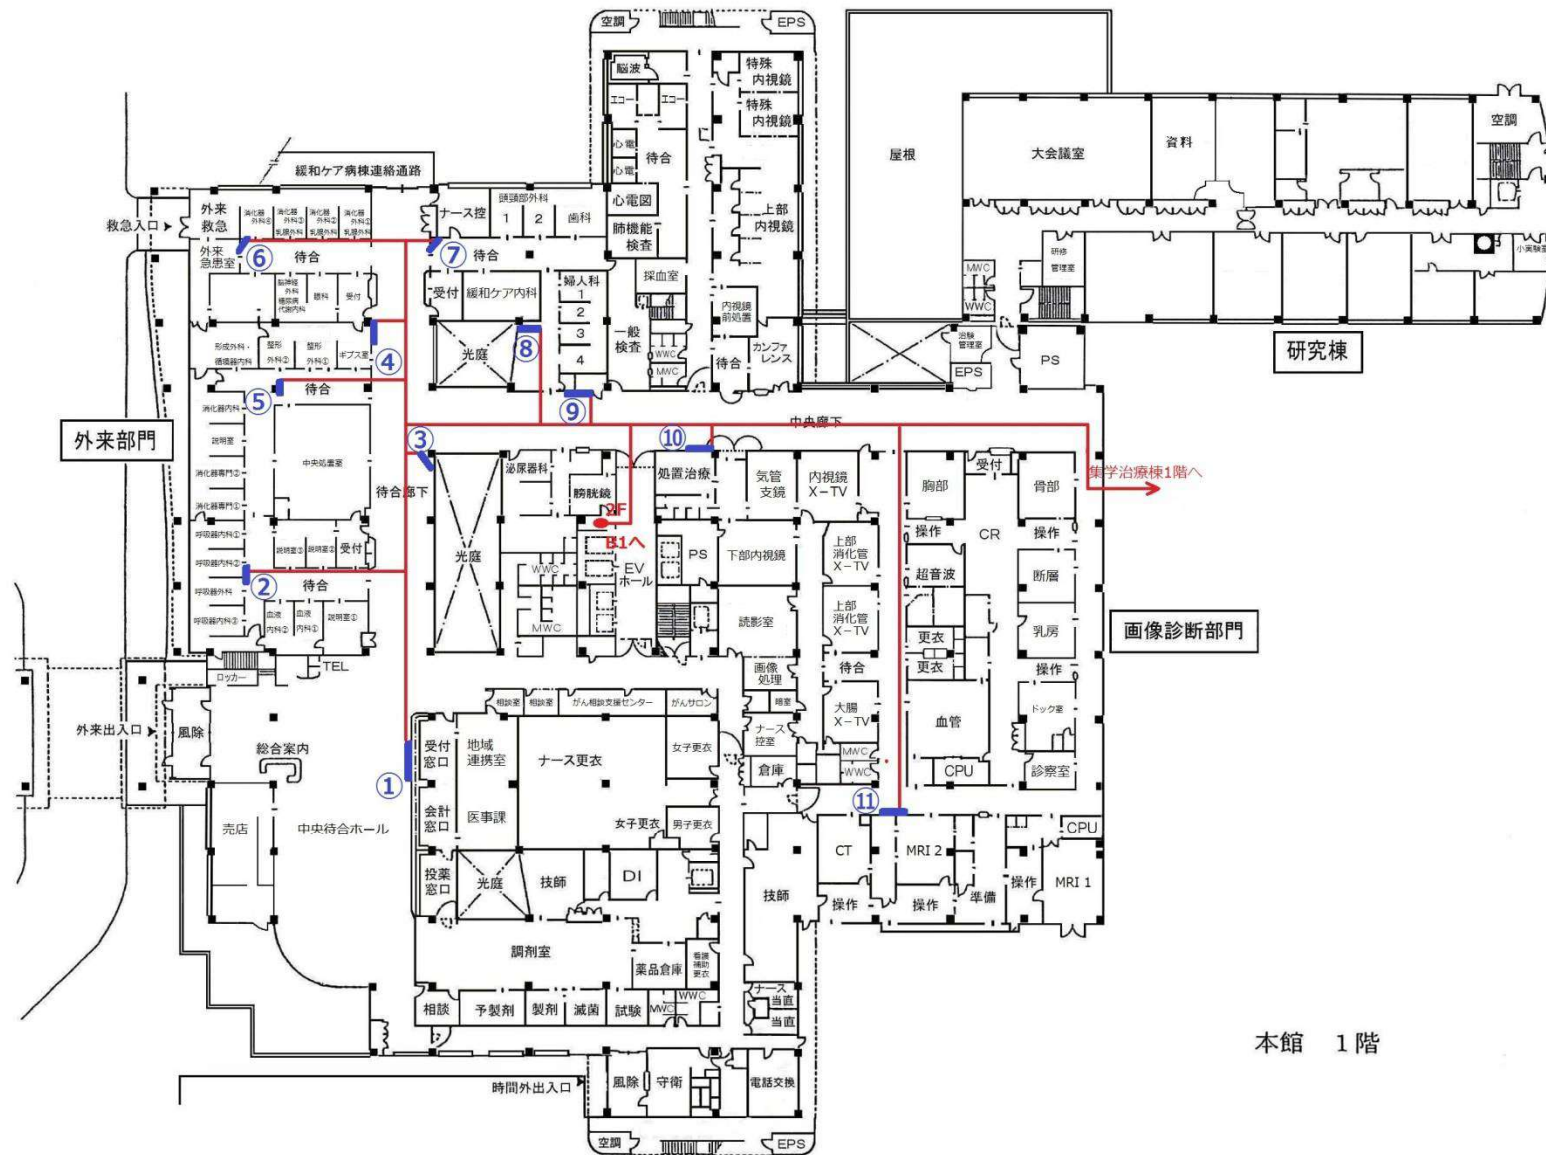


本館 1階


図面 3

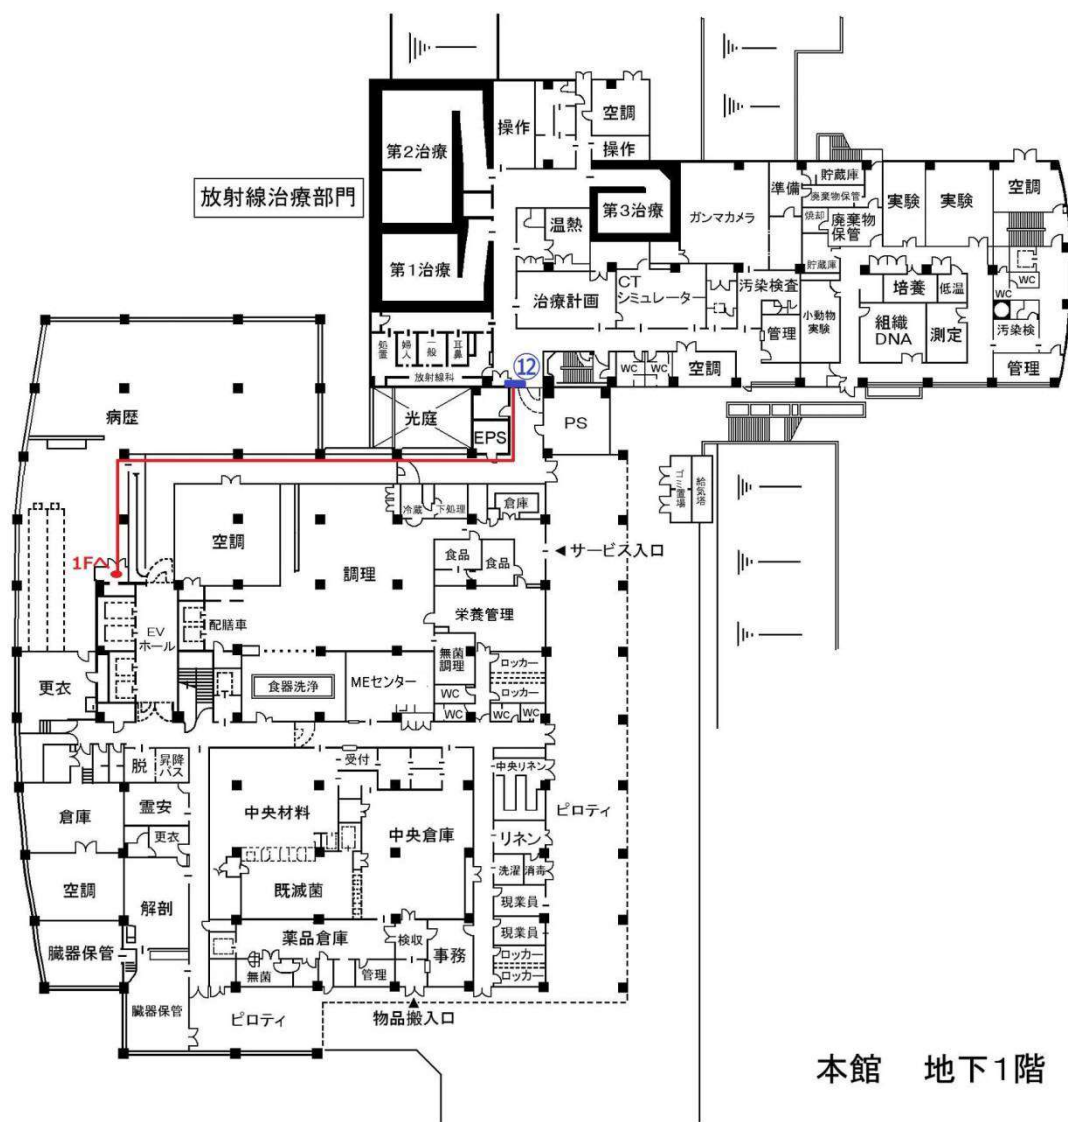

図面 4

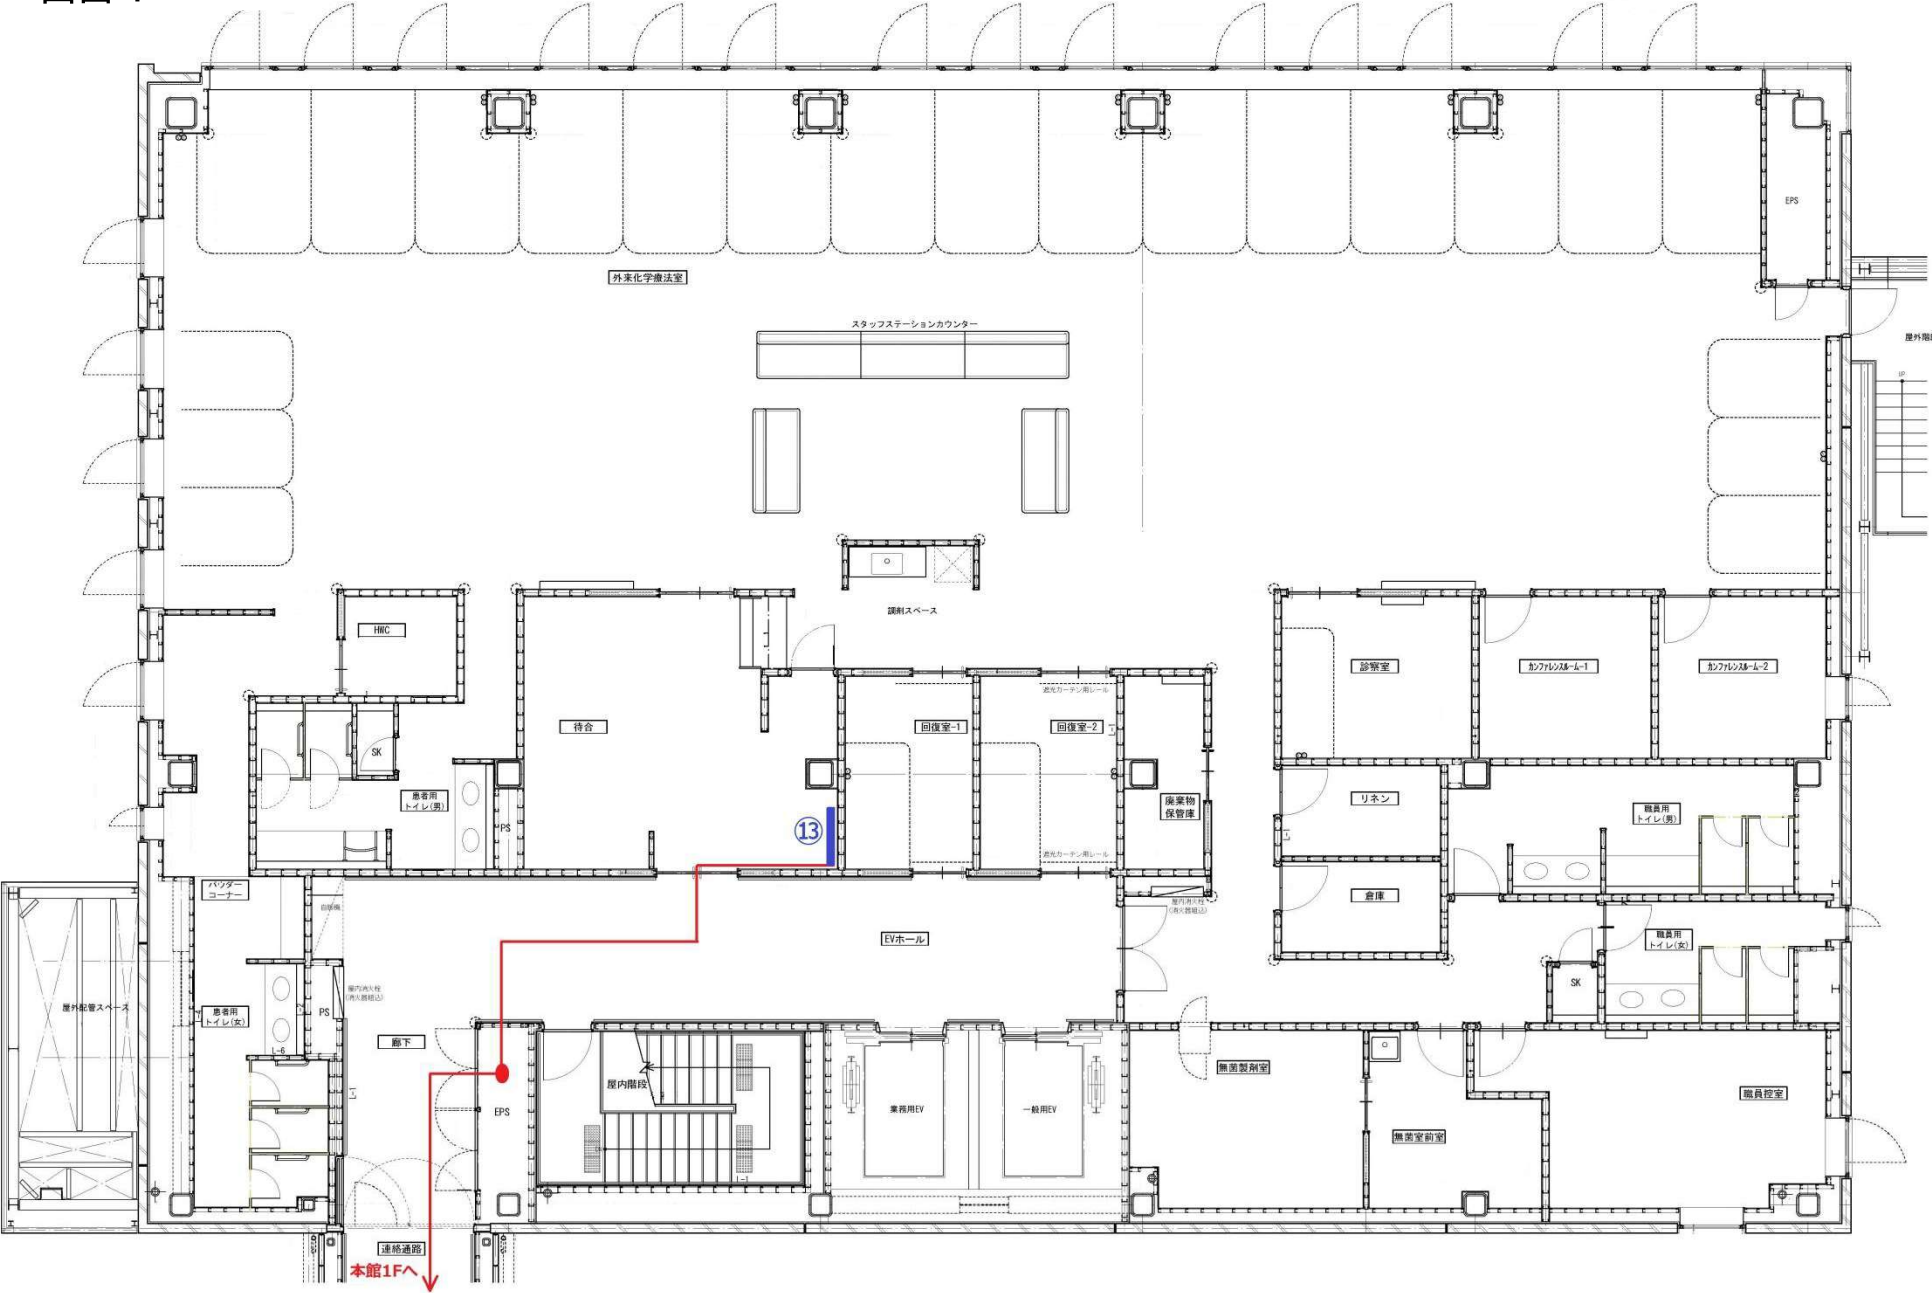

図面 5

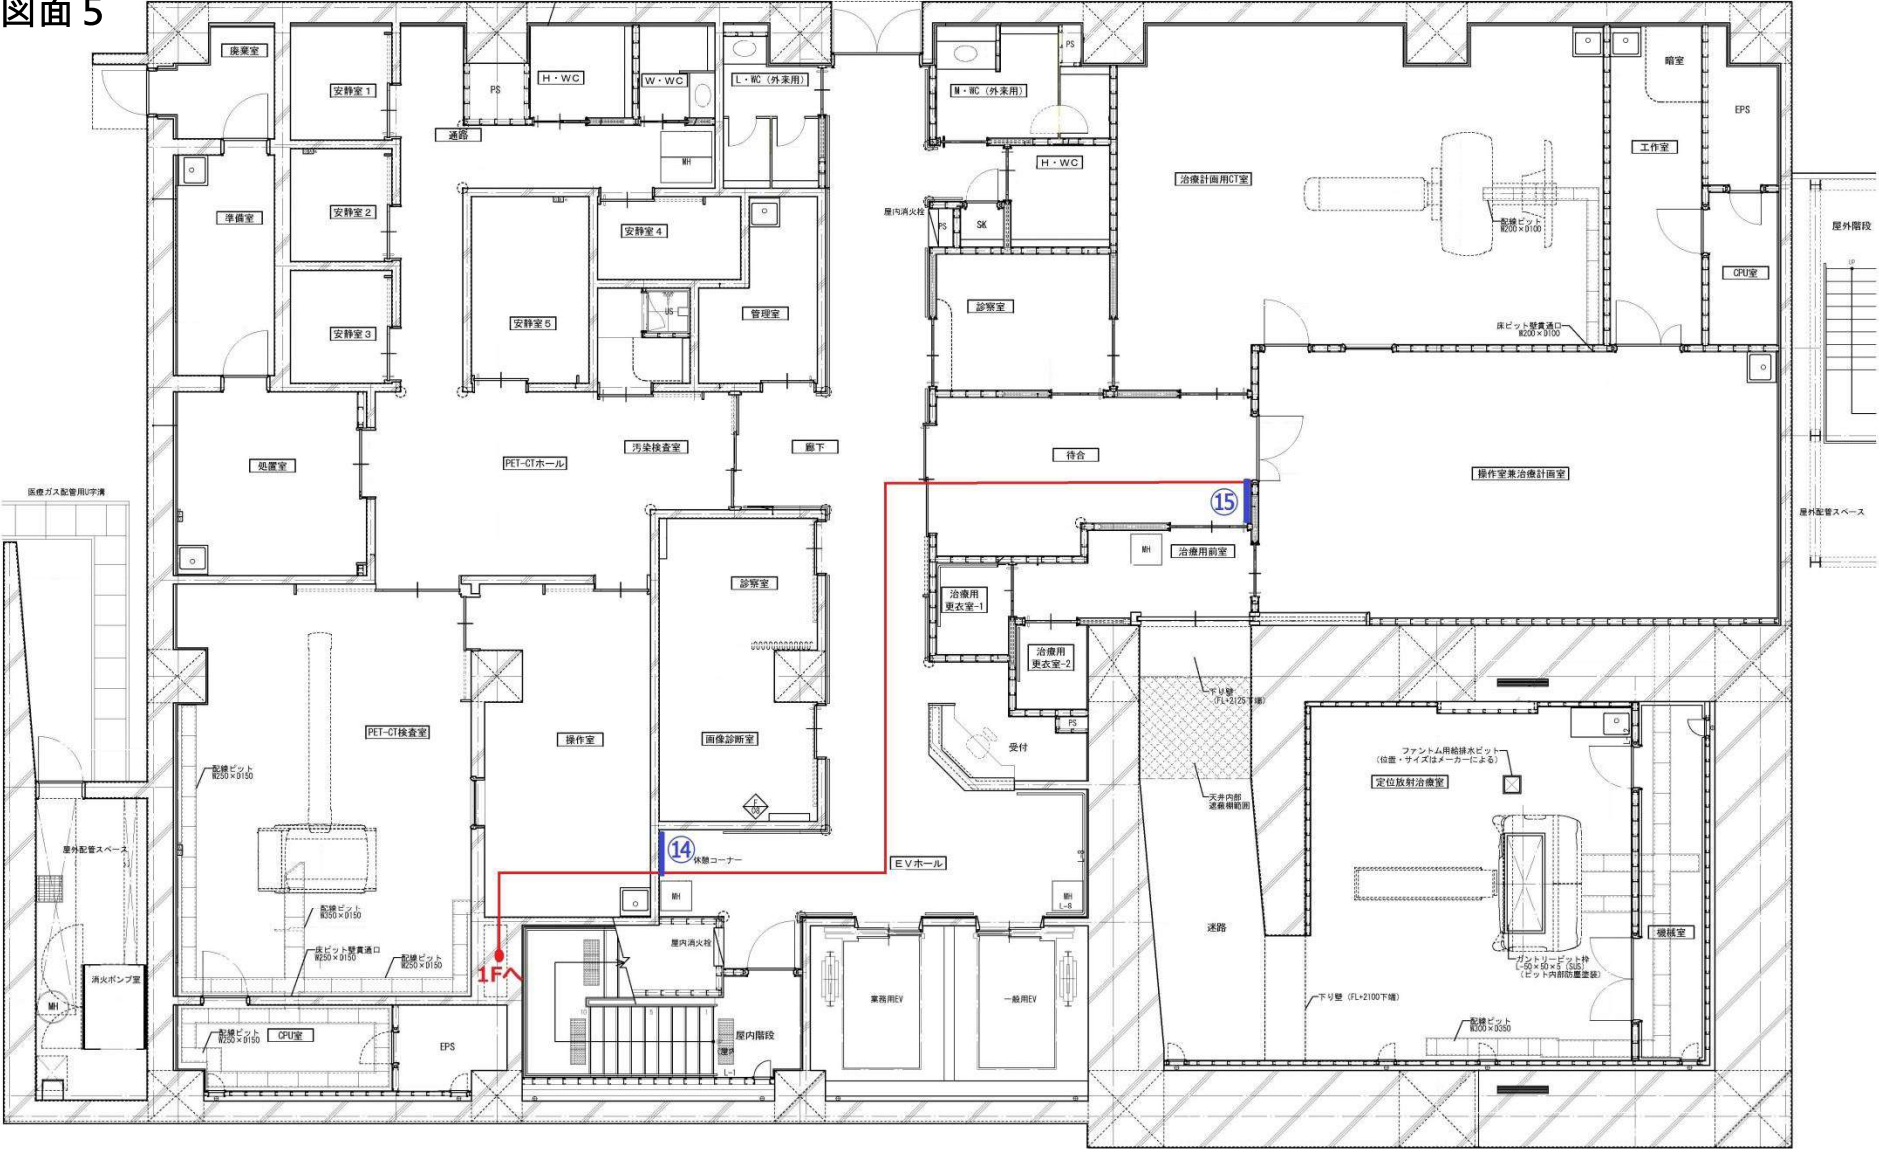

B2